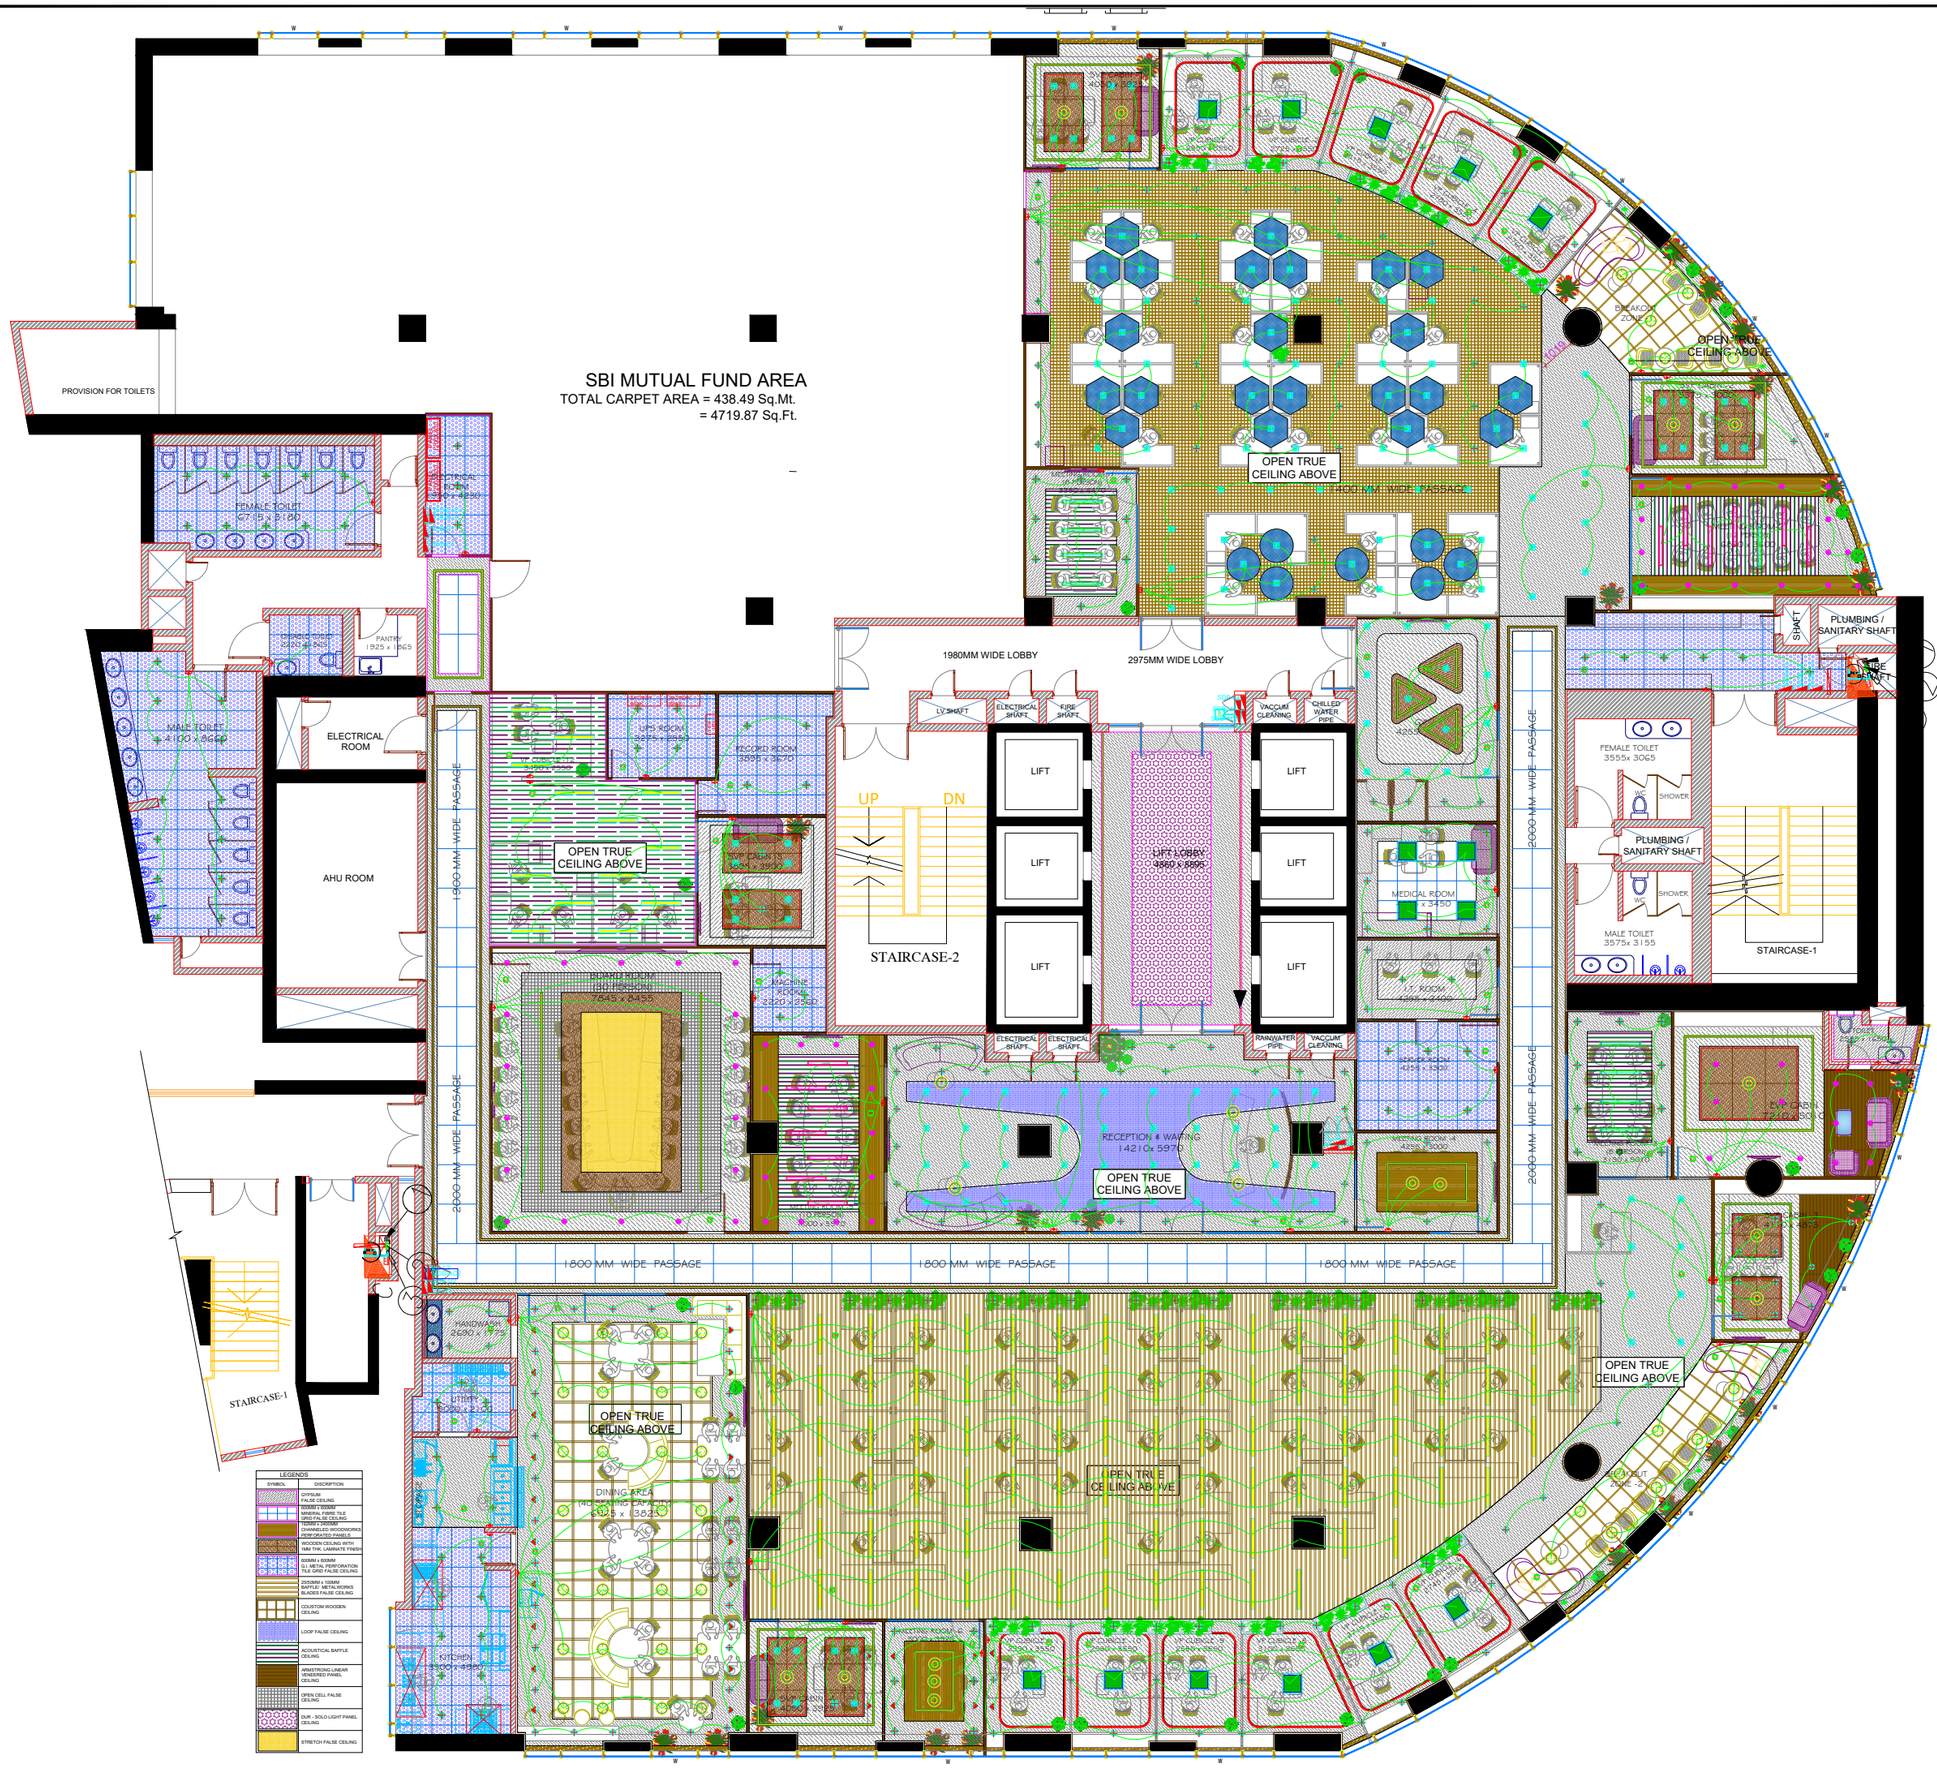

LEGENDS	
SYMBOL	DISCRIPTION
	18 WATT DOWNLIGHTER
	18 WATT COB LIGHT
	9 WATT COB LIGHT
	12 WATT DOWNLIGHTER
	4FT. LINEAR HANGING LIGHT
	600 x 600 MM LED LIGHT 36 WATT
	PROFILE LIGHT 5M
	HANGING LIGHT SYMBOL
	LED STRIP/COVE LIGHT
	EMERGENCY LIGHT
	4FT. LINEAR HANGING LIGHT
	4FT. LINEAR HANGING LIGHT

REVISIONS		
R0.	26-03-2025	AS PER DRAWING
REV.	DATE	DISCRIPTION

PROJECT:-
PROPOSED OFFICE OF SBI CAPS
AT 2ND FLOOR AT WORLD TRADE
CENTRE, NAUROJI NAGAR, NEW DELHI

CLIENT:-
SBI CAPS, NEW DELHI

TITLE:-
2ND FLOOR- R6
LIGHTING LAYOUT PLAN

ELECTRICAL DRAWING

DATE	DEALT	CHECKED	APPROVED	STATUS
MAR.,2025	SANDEEP	P.K.	D.S. YADAV	PRELIMINARY DWG

DRAWING NO.:- KES-0983-0325-EP-03
REVISION R0
SCALE NTS. (A2)

ELECTRICAL CONSULTANTS:-
KRISHNA ENGINEERING SERVICES
BUILDING SERVICES AND ENGINEERING CONSULTANTS
8, CLUB DRIVE ROAD, MG ROAD, GHITORNI, MEHRAULI
NEW DELHI - 110030 (INDIA)
PHONE # 011-2650 3018, FAX # 2650 3019
Website: www.kesmep.in, Email: ds@kesmep.in,
kes.mep@gmail.com satish@kesmep.in

ARCHITECTS:-
THE GRID
architects and interior designers
e-326, greater kailash-II,
new delhi-110 048
ph: 011-2922 1089
telefax: 011-47104393