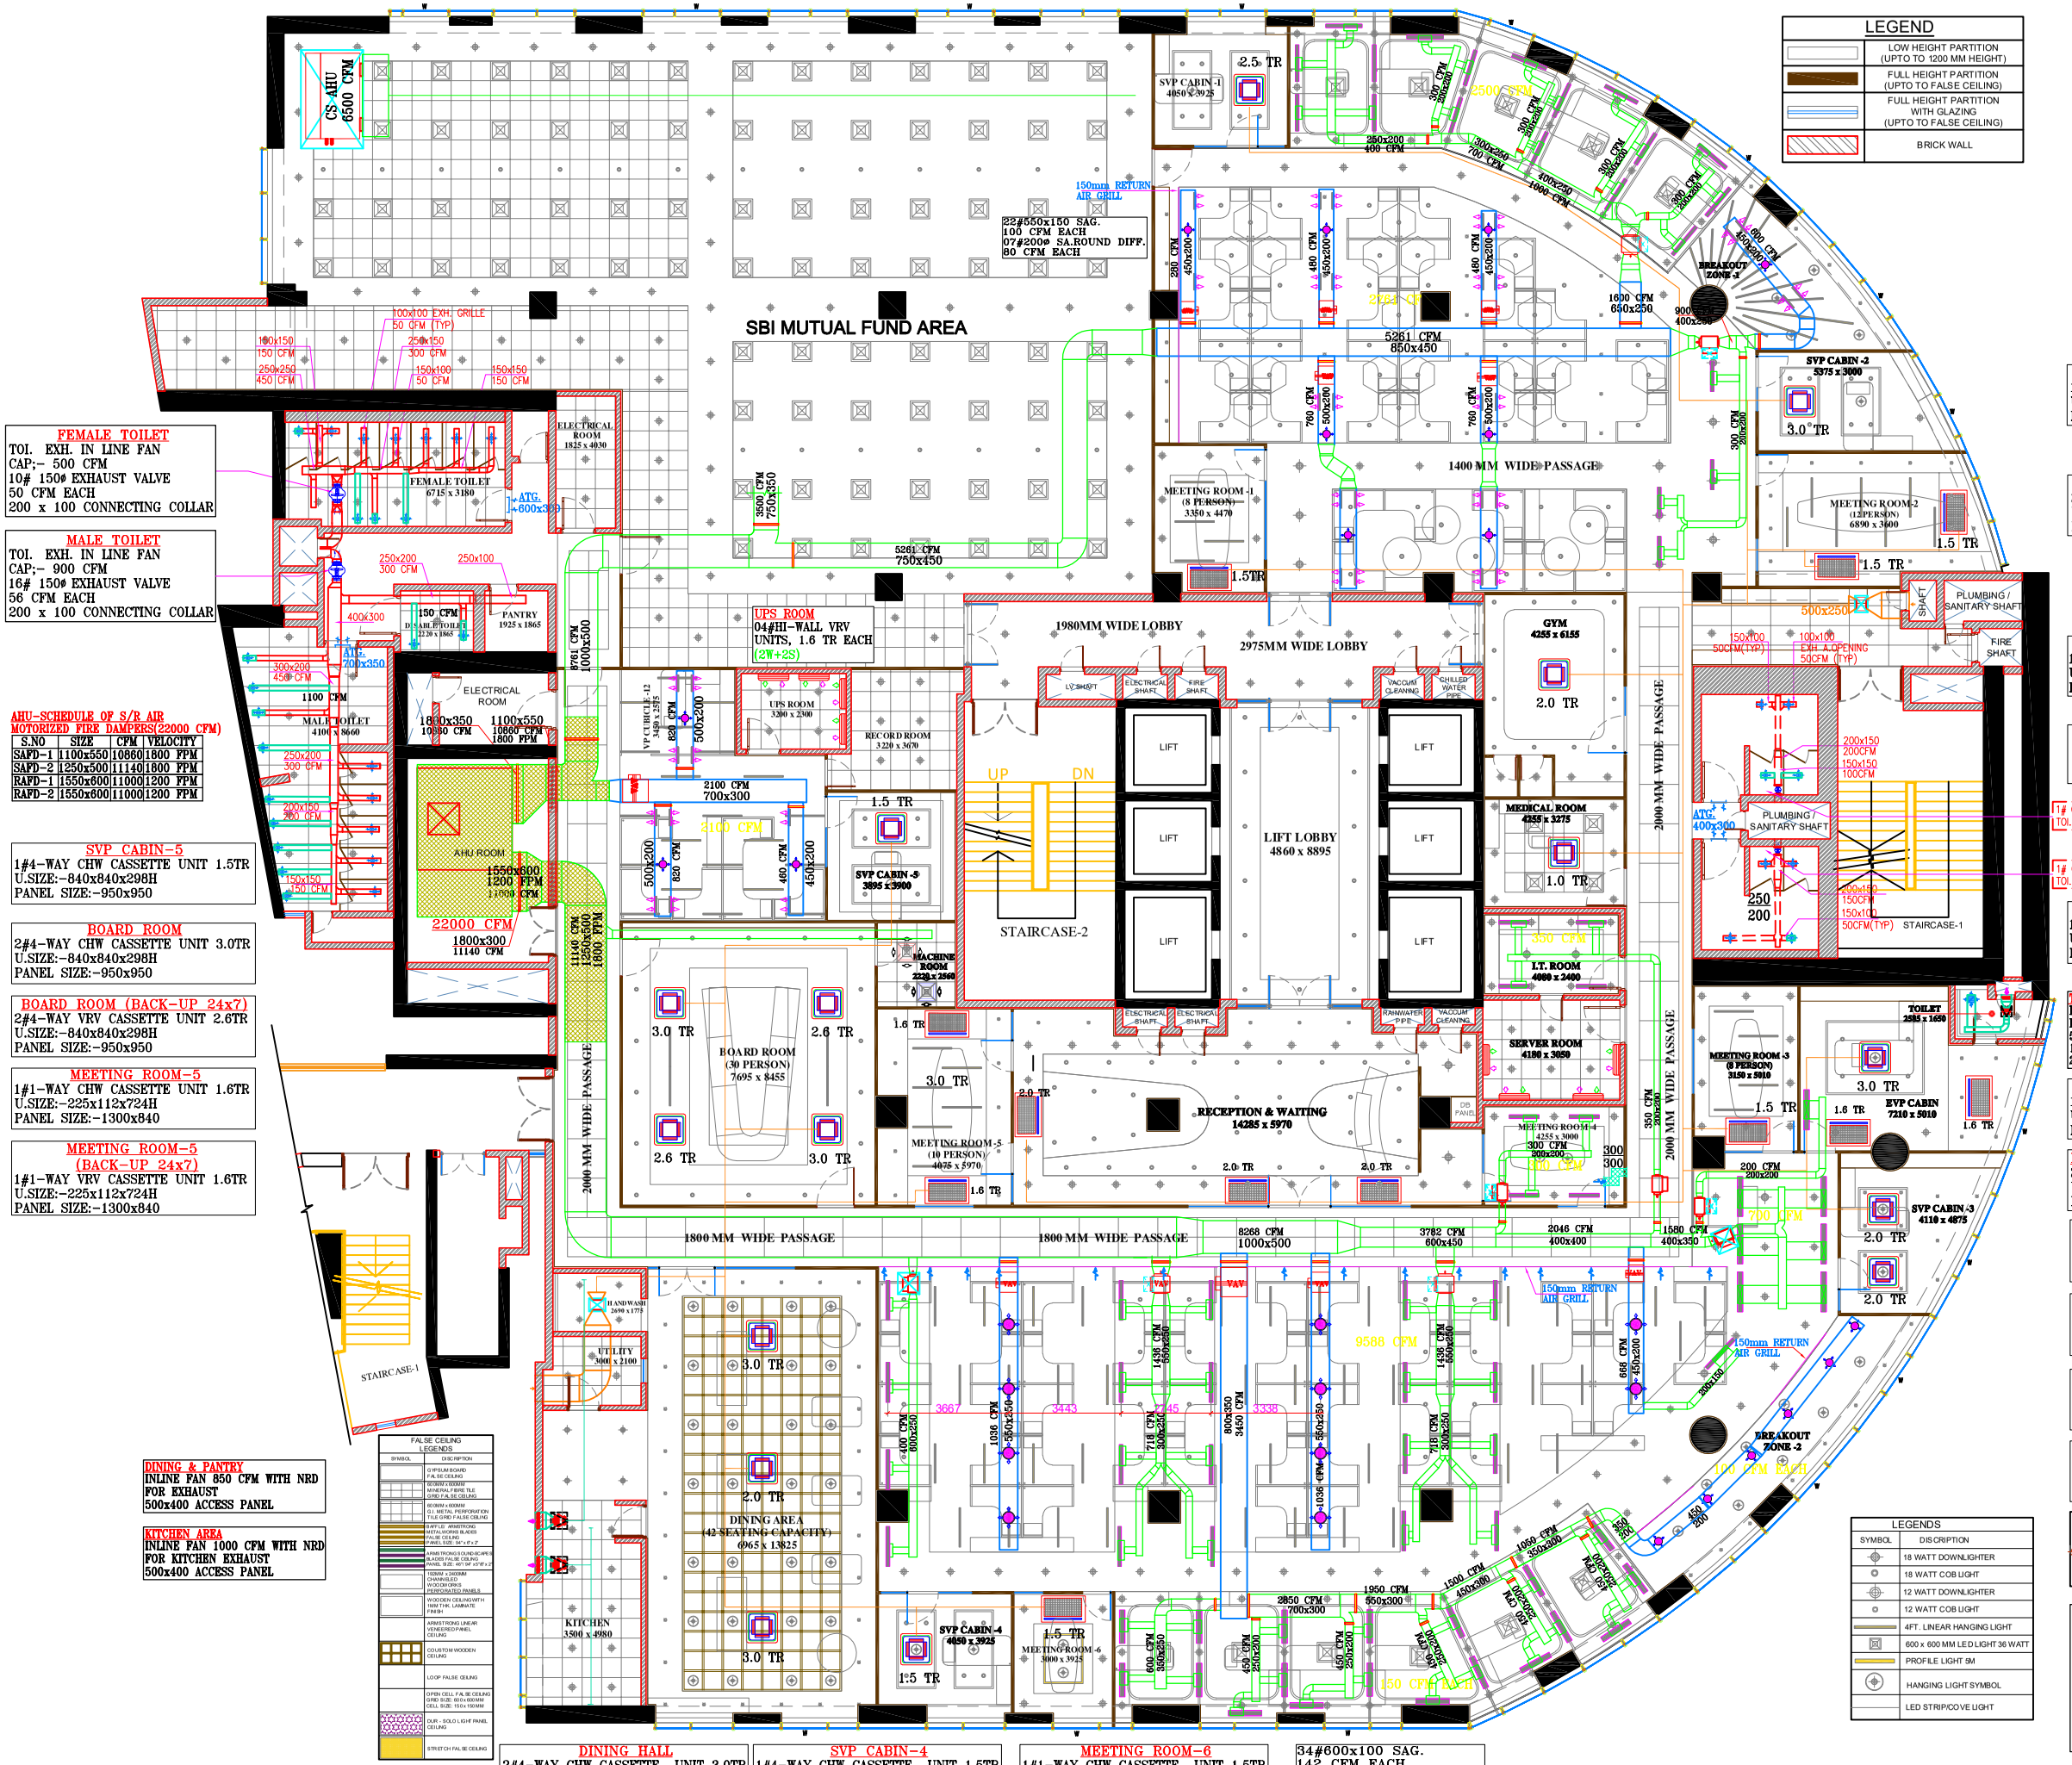

GENERAL NOTES

1. This drawing is a property of **THE GRID**.
2. Any modification/changes to the drawing can be done only after written permission from **THE GRID**.
3. This drawing must be read along with other architecture & services drawings.

HVAC LEGEND

	AC SUPPLY AIR DUCT
	AC EXHAUST AIR DUCT
	FRESH AIR DUCT
	AC OVAL DUCT
	BOX TYPE V.C.D.
	INLINE TYPE EXH. FAN
NRD	NON RETURN DAMPER
	HI-WALL UNIT
	EXHAUST AIR GRILLE
	4 WAY CASSETTE UNIT

SERVICES CONSULTANTS:

RGC CONSULTANTS
723, 7th Floor, Emaar Emerald Plaza,
Golf Course Ext. Road, Sector-65,
Gurugram-122018, Haryana, India
Mobile: +919810761642
Telephone. : 0124-3522962
Mail ID: mittalrajiv05@yahoo.com
rajivguptaconsultants@gmail.com

PROJECT

SBI CAPS AT NEW DELHI

DWG TITLE

HVAC SYSTEM LAYOUT

DRAWN BY:	SUBHASH
CHECKED BY:	DAULAT
APPROV. BY:	RAJIV GUPTA
SCALE:	NTS
DATE:	28.03.2025
DWG. REV.	R1
DWG. NO.	AC-01

THE GRID
architects and interior designers
e-326, greater kailash-II,
new delhi - 110 048
ph : 011 - 2922 1089
telefax : 011-47104393

DRAWING RELEASED FOR:

- ☐ APPROVAL
- ☐ FOR B.O.Q
- ☑ TENDER
- ☐ CONSTRUCTION

ARCHITECT SIGN. | CLIENT SIGN.